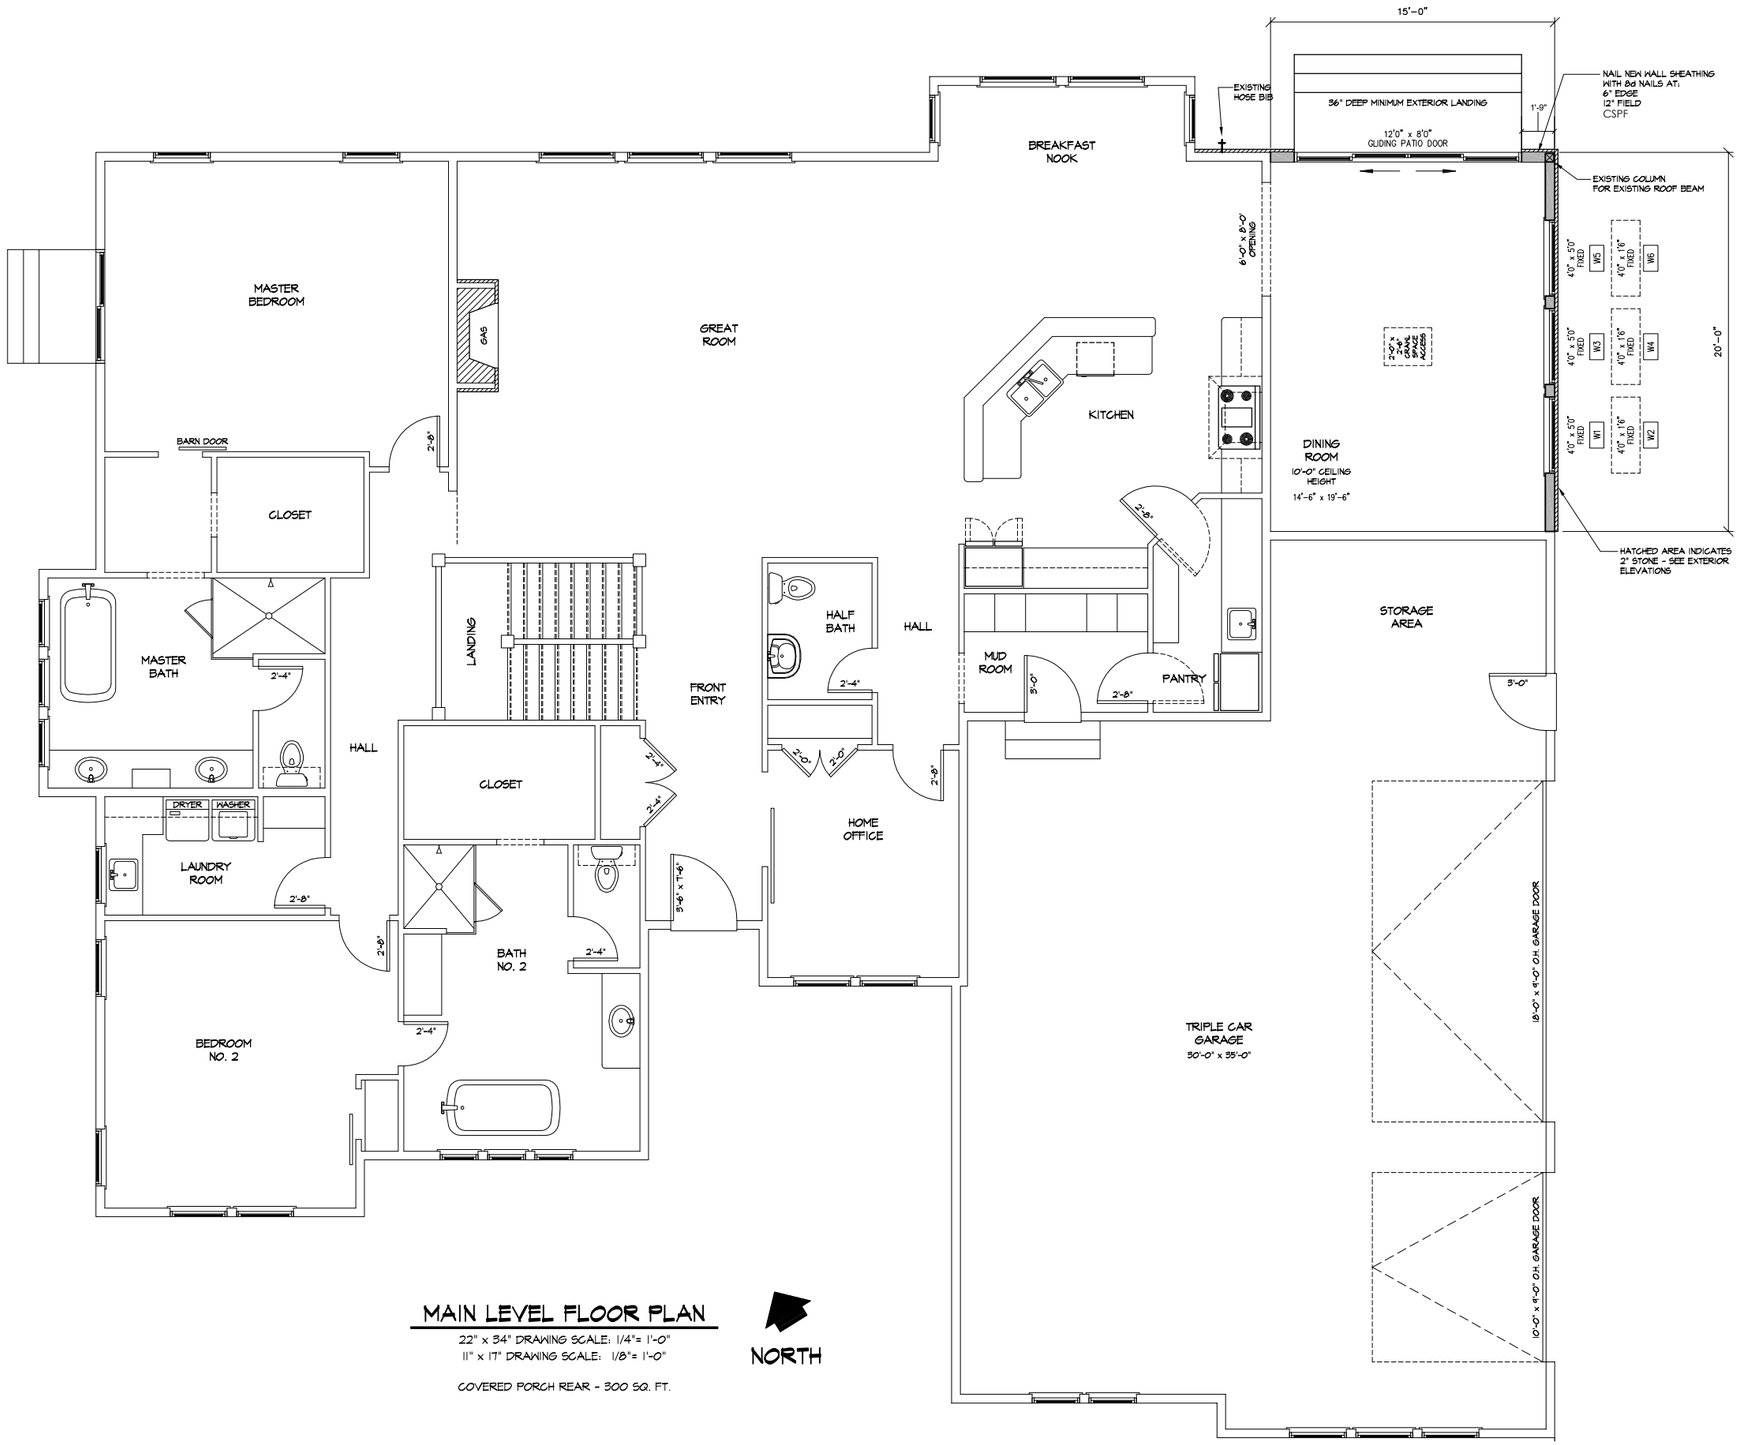

NOTES:
INSULATE FLOOR OF CRAWL SPACE WITH R-30
WALLS - R-24
CEILING R-49

6-MIL VAPOR BARRIER OVERLAPPED 12" AT ALL JOINTS AND RUN 6" UP THE WALLS AND ANCHORED AND SEALED TO WALLS

CRAWL SPACE IS UNCONDITIONED

PROVIDE TWO CRAWL SPACE VENTS

ventilating opening shall be within 3 feet of each corner of the building

MAIN LEVEL FLOOR PLAN

22" x 34" DRAWING SCALE: 1/4"= 1'-0"
11" x 17" DRAWING SCALE: 1/8"= 1'-0"

COVERED PORCH REAR - 300 SQ. FT.

NORTH

0' 1' 2' 3' 4' 5' 6' 7' 8' 9' 10'

22" x 34" DRAWING SCALE: 1/4"= 1'-0"
11" x 17" DRAWING SCALE: 1/8"= 1'-0"

PROJECT NAME:

EXTERIOR COVERED PATIO REMODEL

PROPERTY LOCATION:

SOUTHPOINT DIVISION NO. 2

BLOCK 2
LOT NO. 11

IDAHO FALLS, IDAHO

PROJECT ADDRESS:

122 WHISPER COVE PLACE

DRAWING TITLE:

MAIN LEVEL FLOOR PLAN

CONTRACTOR:

Wind River HOMES & DESIGN

DRAWN BY:
JEFF MAIER
DRAFTING AND DESIGN
DRAFTER@CABLEONE.NET
BUS: (208) 542-0440
CEL: (208) 520-1578

COPYRIGHT © 2019

JOB NO.
4081 - 01

SHEET NUMBER
A1

DATE
28 OCTOBER 2019